



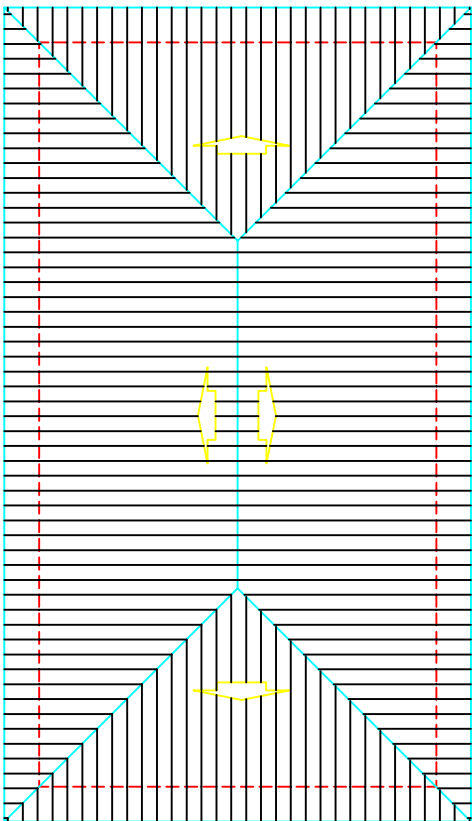


Diag. de Cobertura

Escala 1/100

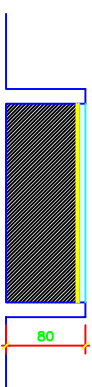

Corte BB

Escala 1/50

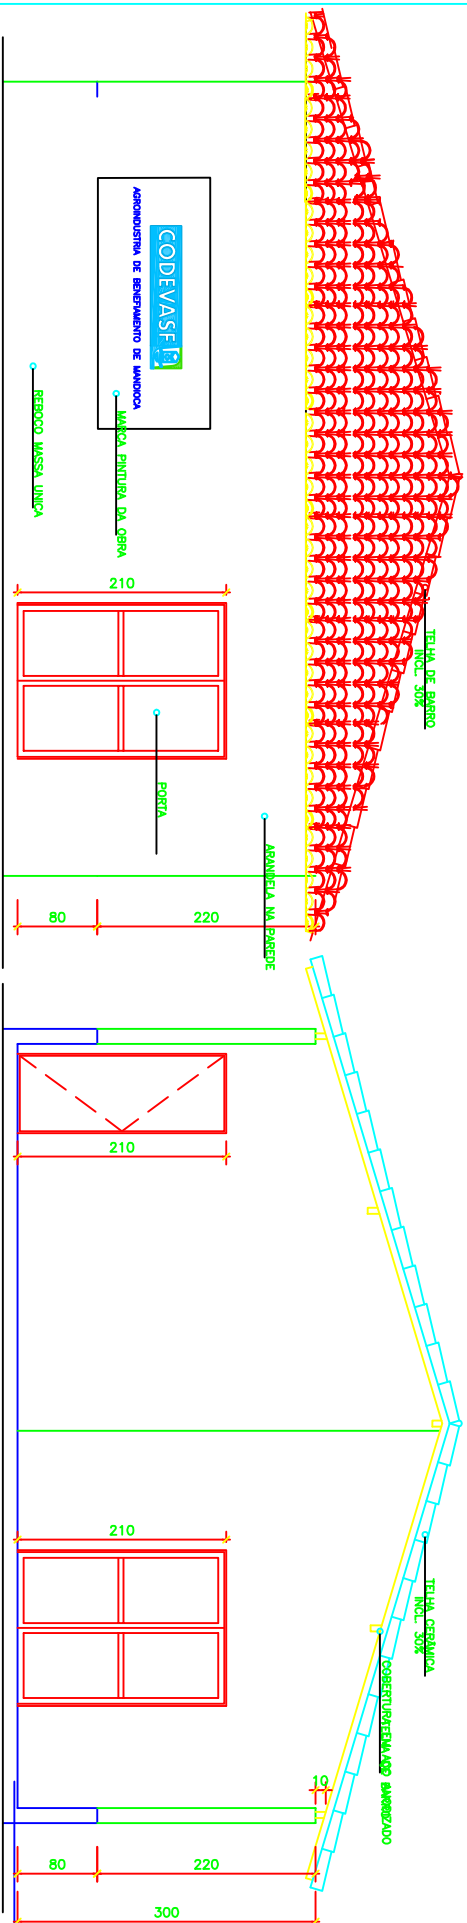

ELEVÇÃO PRINCIPAL

Escala 1/50

Corte AA

Escala 1/50

CODEVASF

